


© The University Of Abertay Dundee 2010

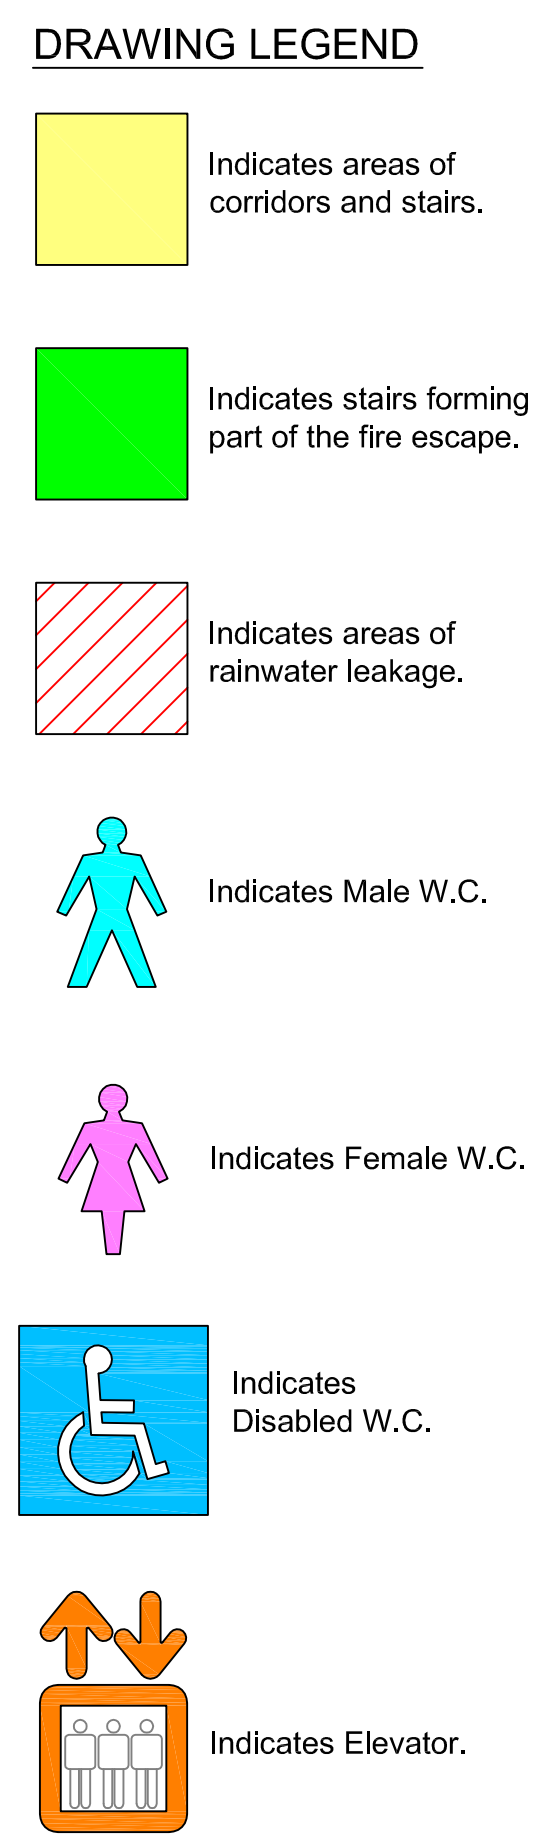

REV.	DESCRIPTION	DATE



DRAWING:

University Of Abertay Dundee
Main Campus
Level 3 Plan

SCALE: 1:200 @ A1	DATE: August 2010
----------------------	----------------------

DRAWN BY:	CHECKED BY:
L.B.	J.S. & R.S.

DRAWING No.	REV.
UAD MC/EX/302	

UNIVERSITY OF ABERTAY DUNDEE
MAIN CAMPUS BUILDINGS - LEVEL 3