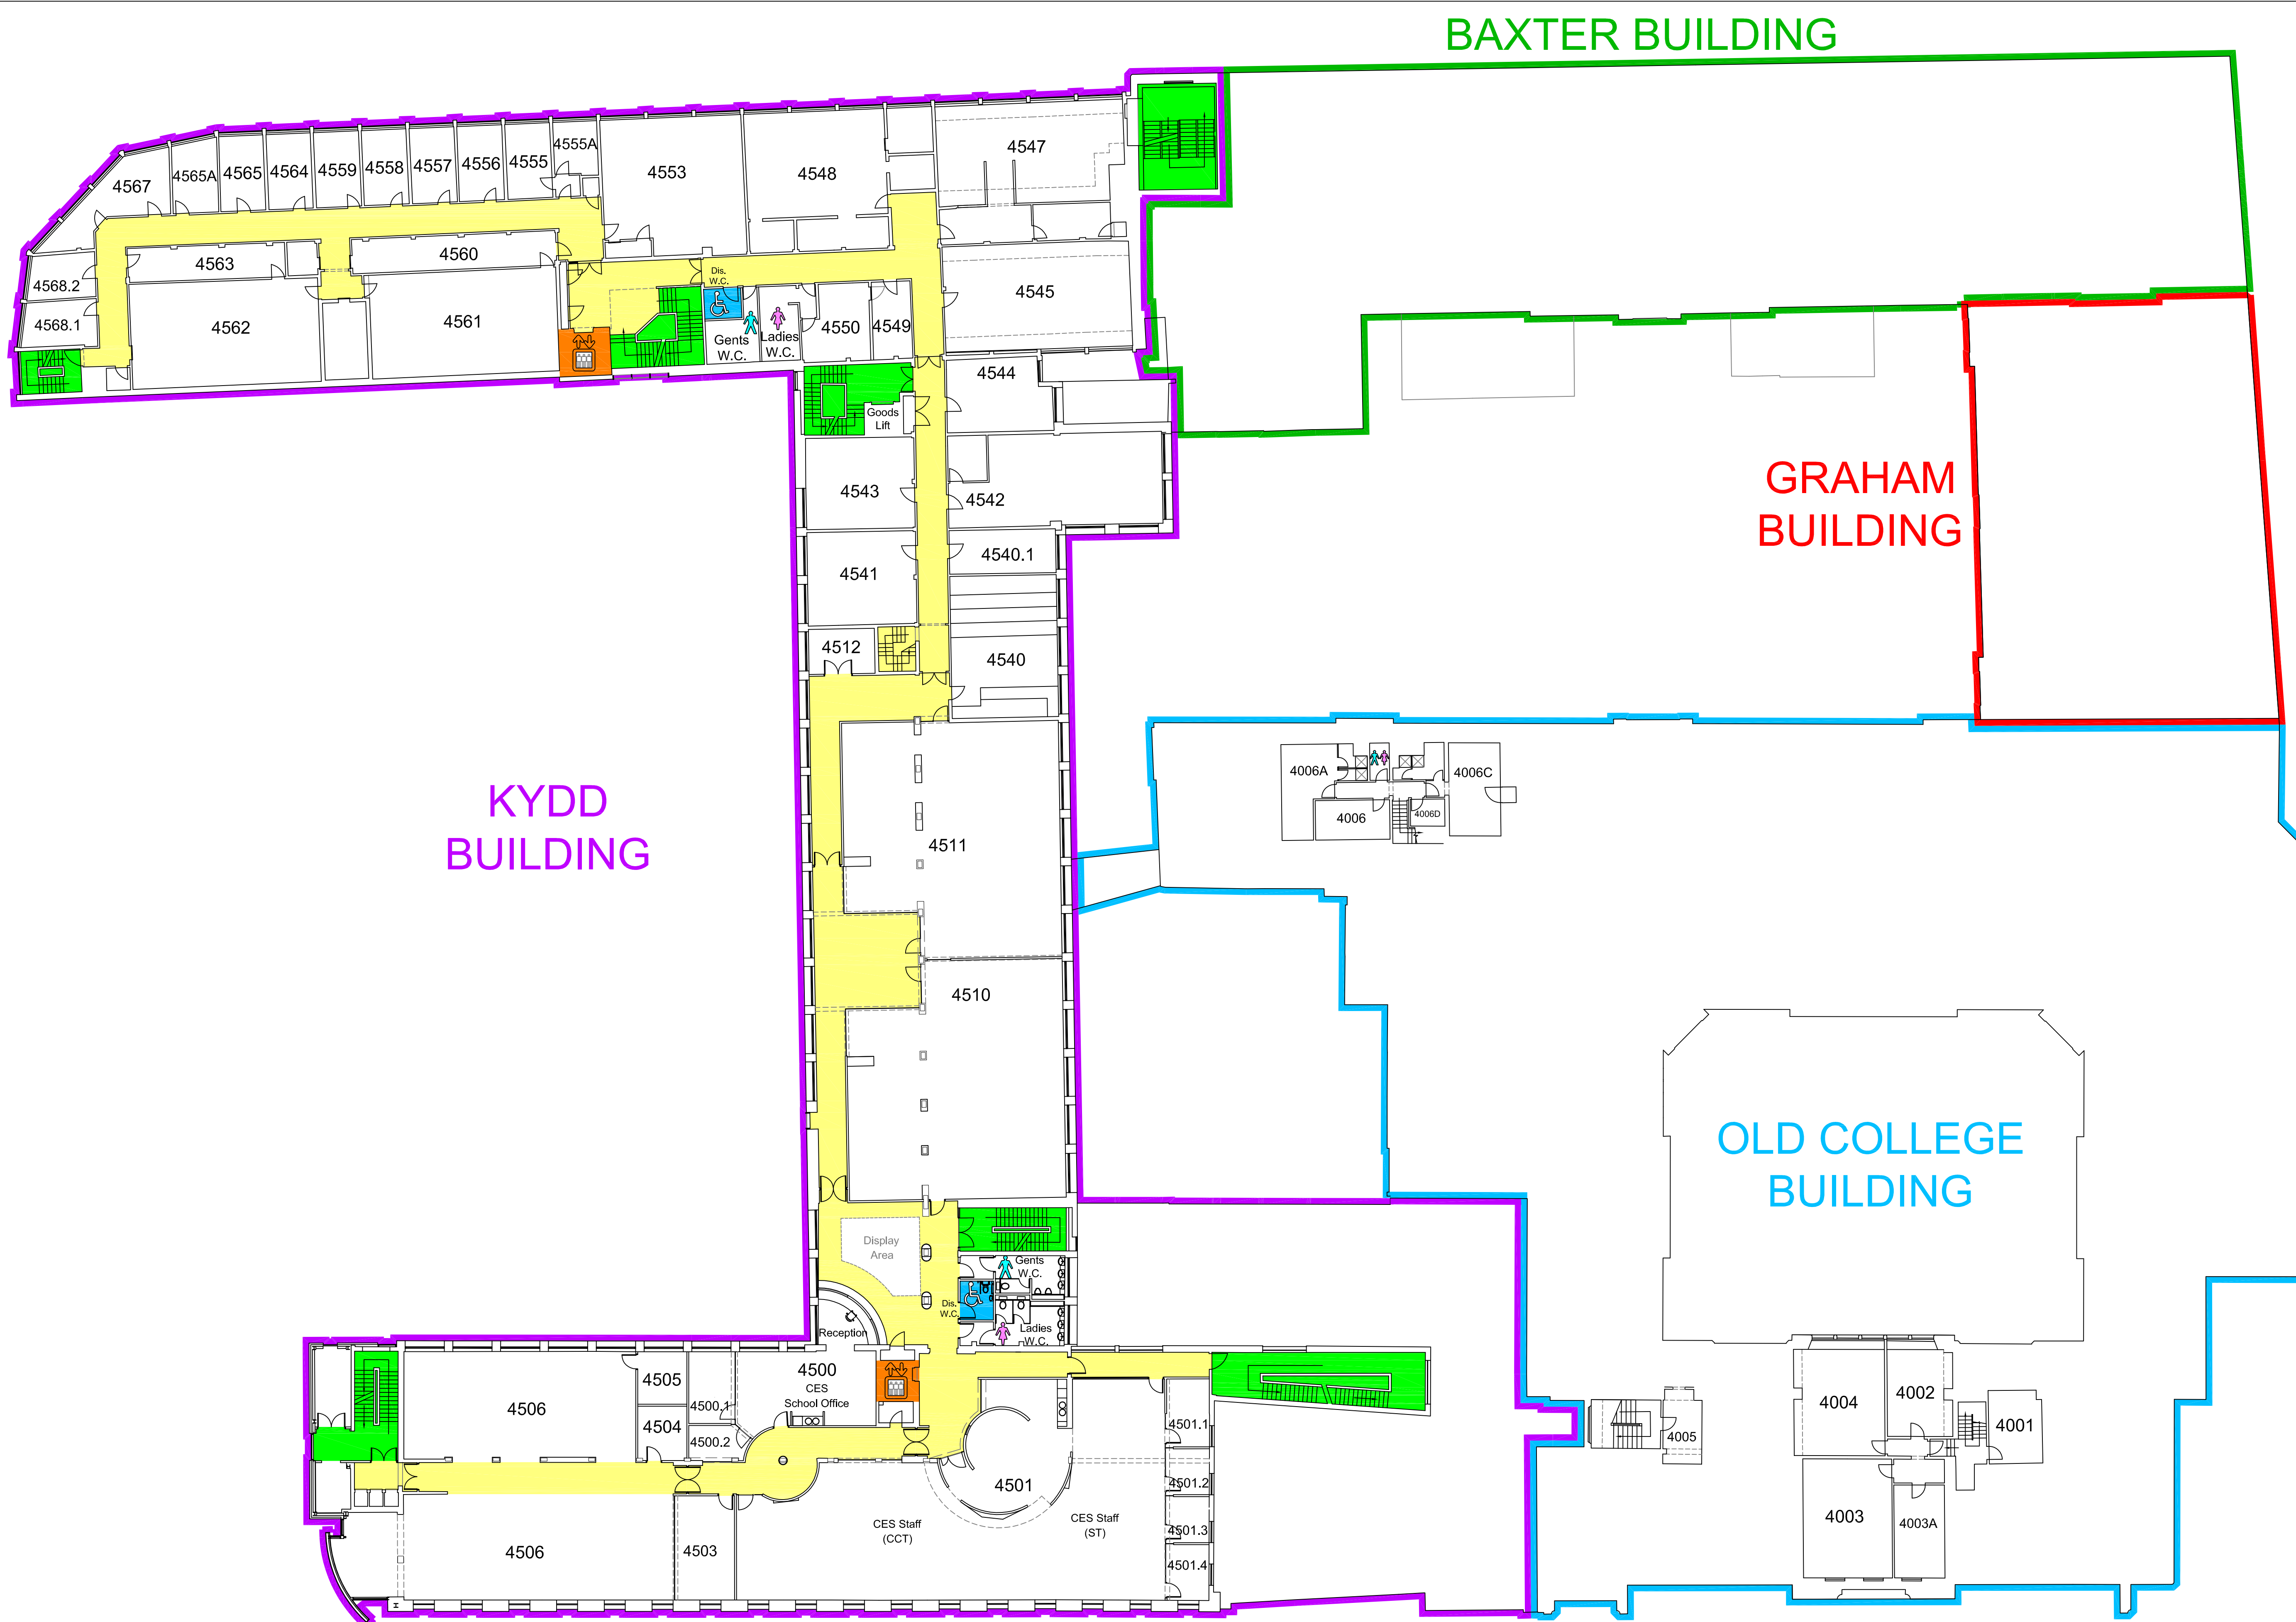




BAXTER BUILDING

GRAHAM BUILDING

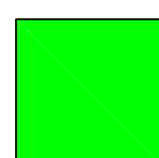
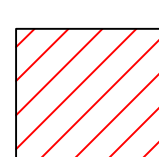
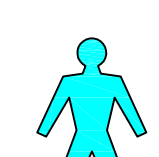
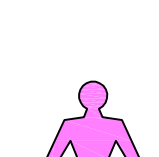
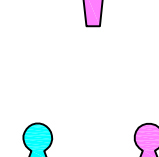
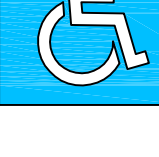
KYDD BUILDING

OLD COLLEGE BUILDING

UNIVERSITY OF ABERTAY DUNDEE
MAIN CAMPUS BUILDINGS - LEVEL 4

DO NOT SCALE-IF IN DOUBT-ASK
© The University Of Abertay Dundee 2010

DRAWING LEGEND

-  Indicates areas of corridors and stairs.
-  Indicates stairs forming part of the fire escape.
-  Indicates restricted areas. Authorised access only.
-  Indicates Male W.C.
-  Indicates Female W.C.
-  Indicates Unisex W.C.
-  Indicates Disabled W.C.
-  Indicates Elevator.

REV.	DESCRIPTION	DATE



UNIVERSITY
of
ABERTAY DUNDEE

DRAWING:
University Of Abertay Dundee
Main Campus Buildings
Level 4 Plan

SCALE:
1:200 @ A1

DATE:
September 2010

DRAWN BY:
L.B.

CHECKED BY:
I.S. & R.S.

DRAWING No.
UAD MC/EX/303

REV.